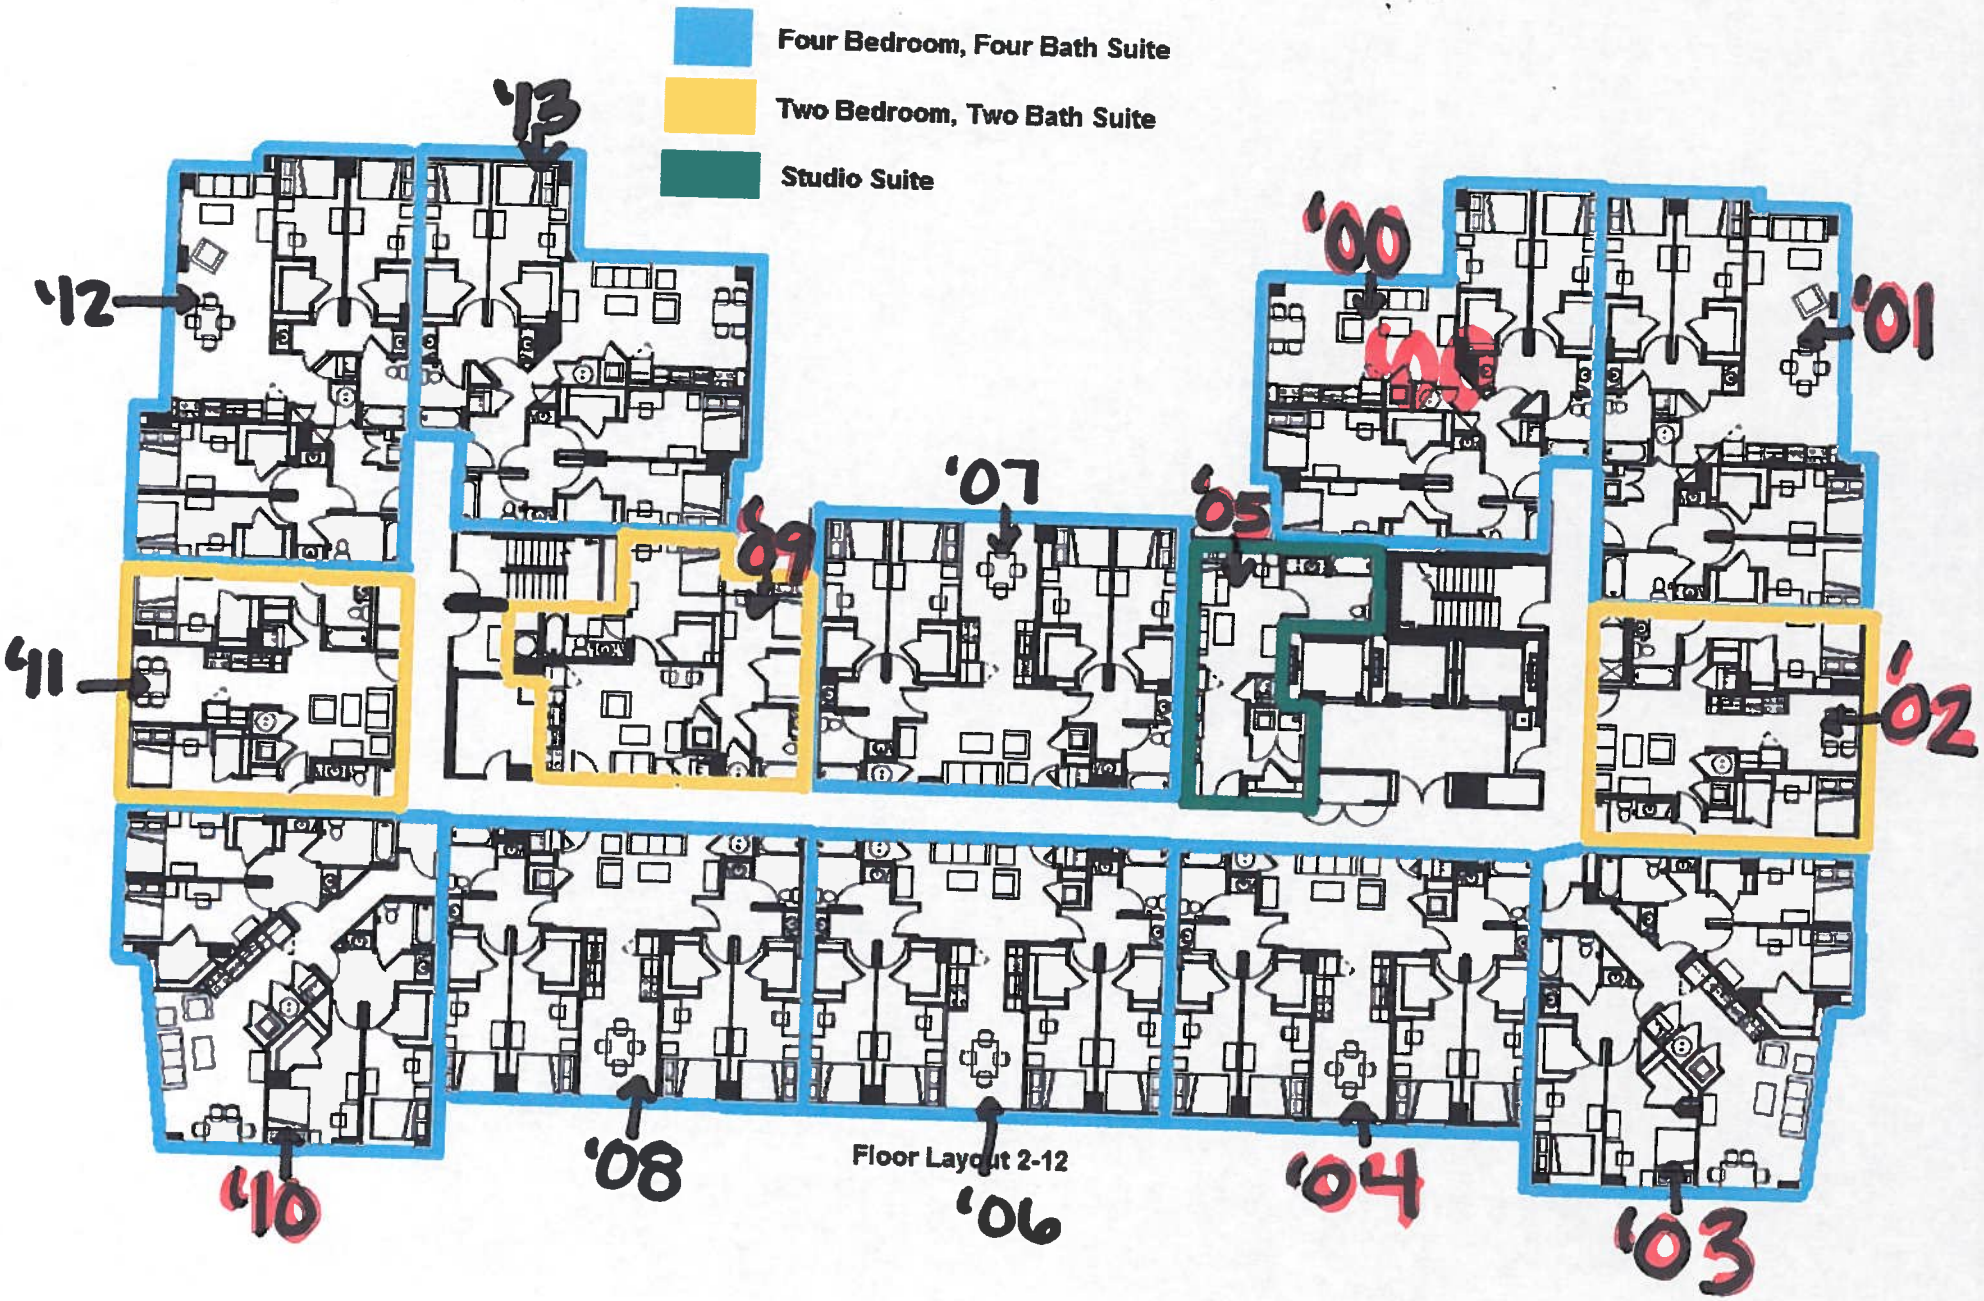

Floor Layout 2-12